



THEM IN WITH

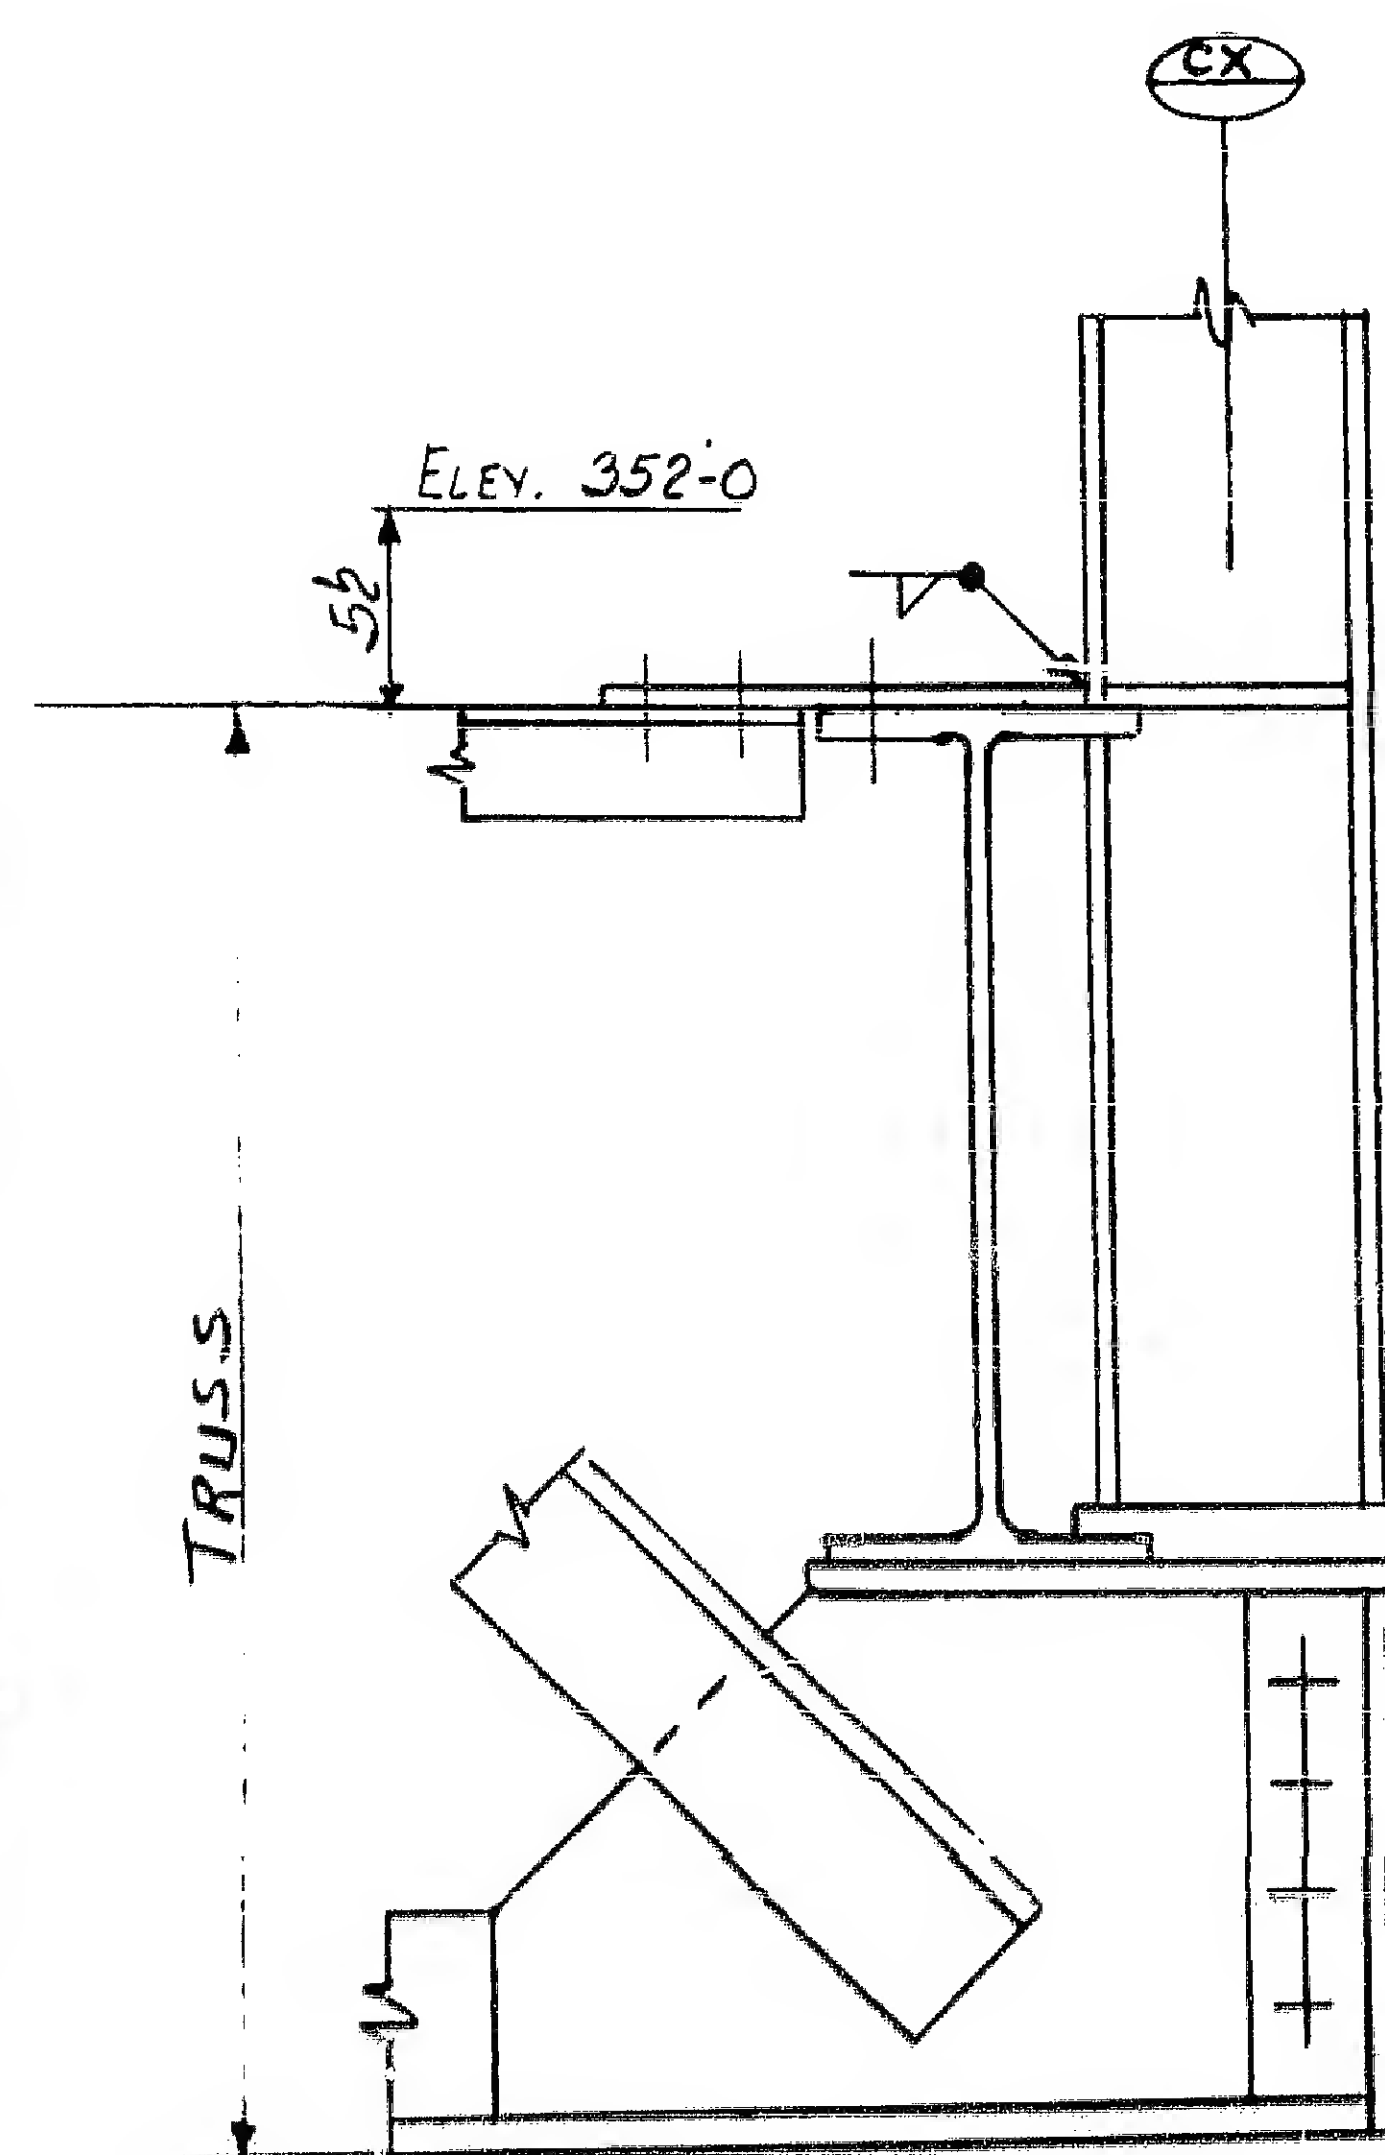

{ 349'-6³ THEO. ELEV.
349'-6² ERECTED ELEV.

ADJUST SHIMS @ BOTTOM
CHORD @ DEEP END OF TRUSS
TO ACHIEVE ERECTED ELEV.

DETAIL AT PERIMETER COLUMNS

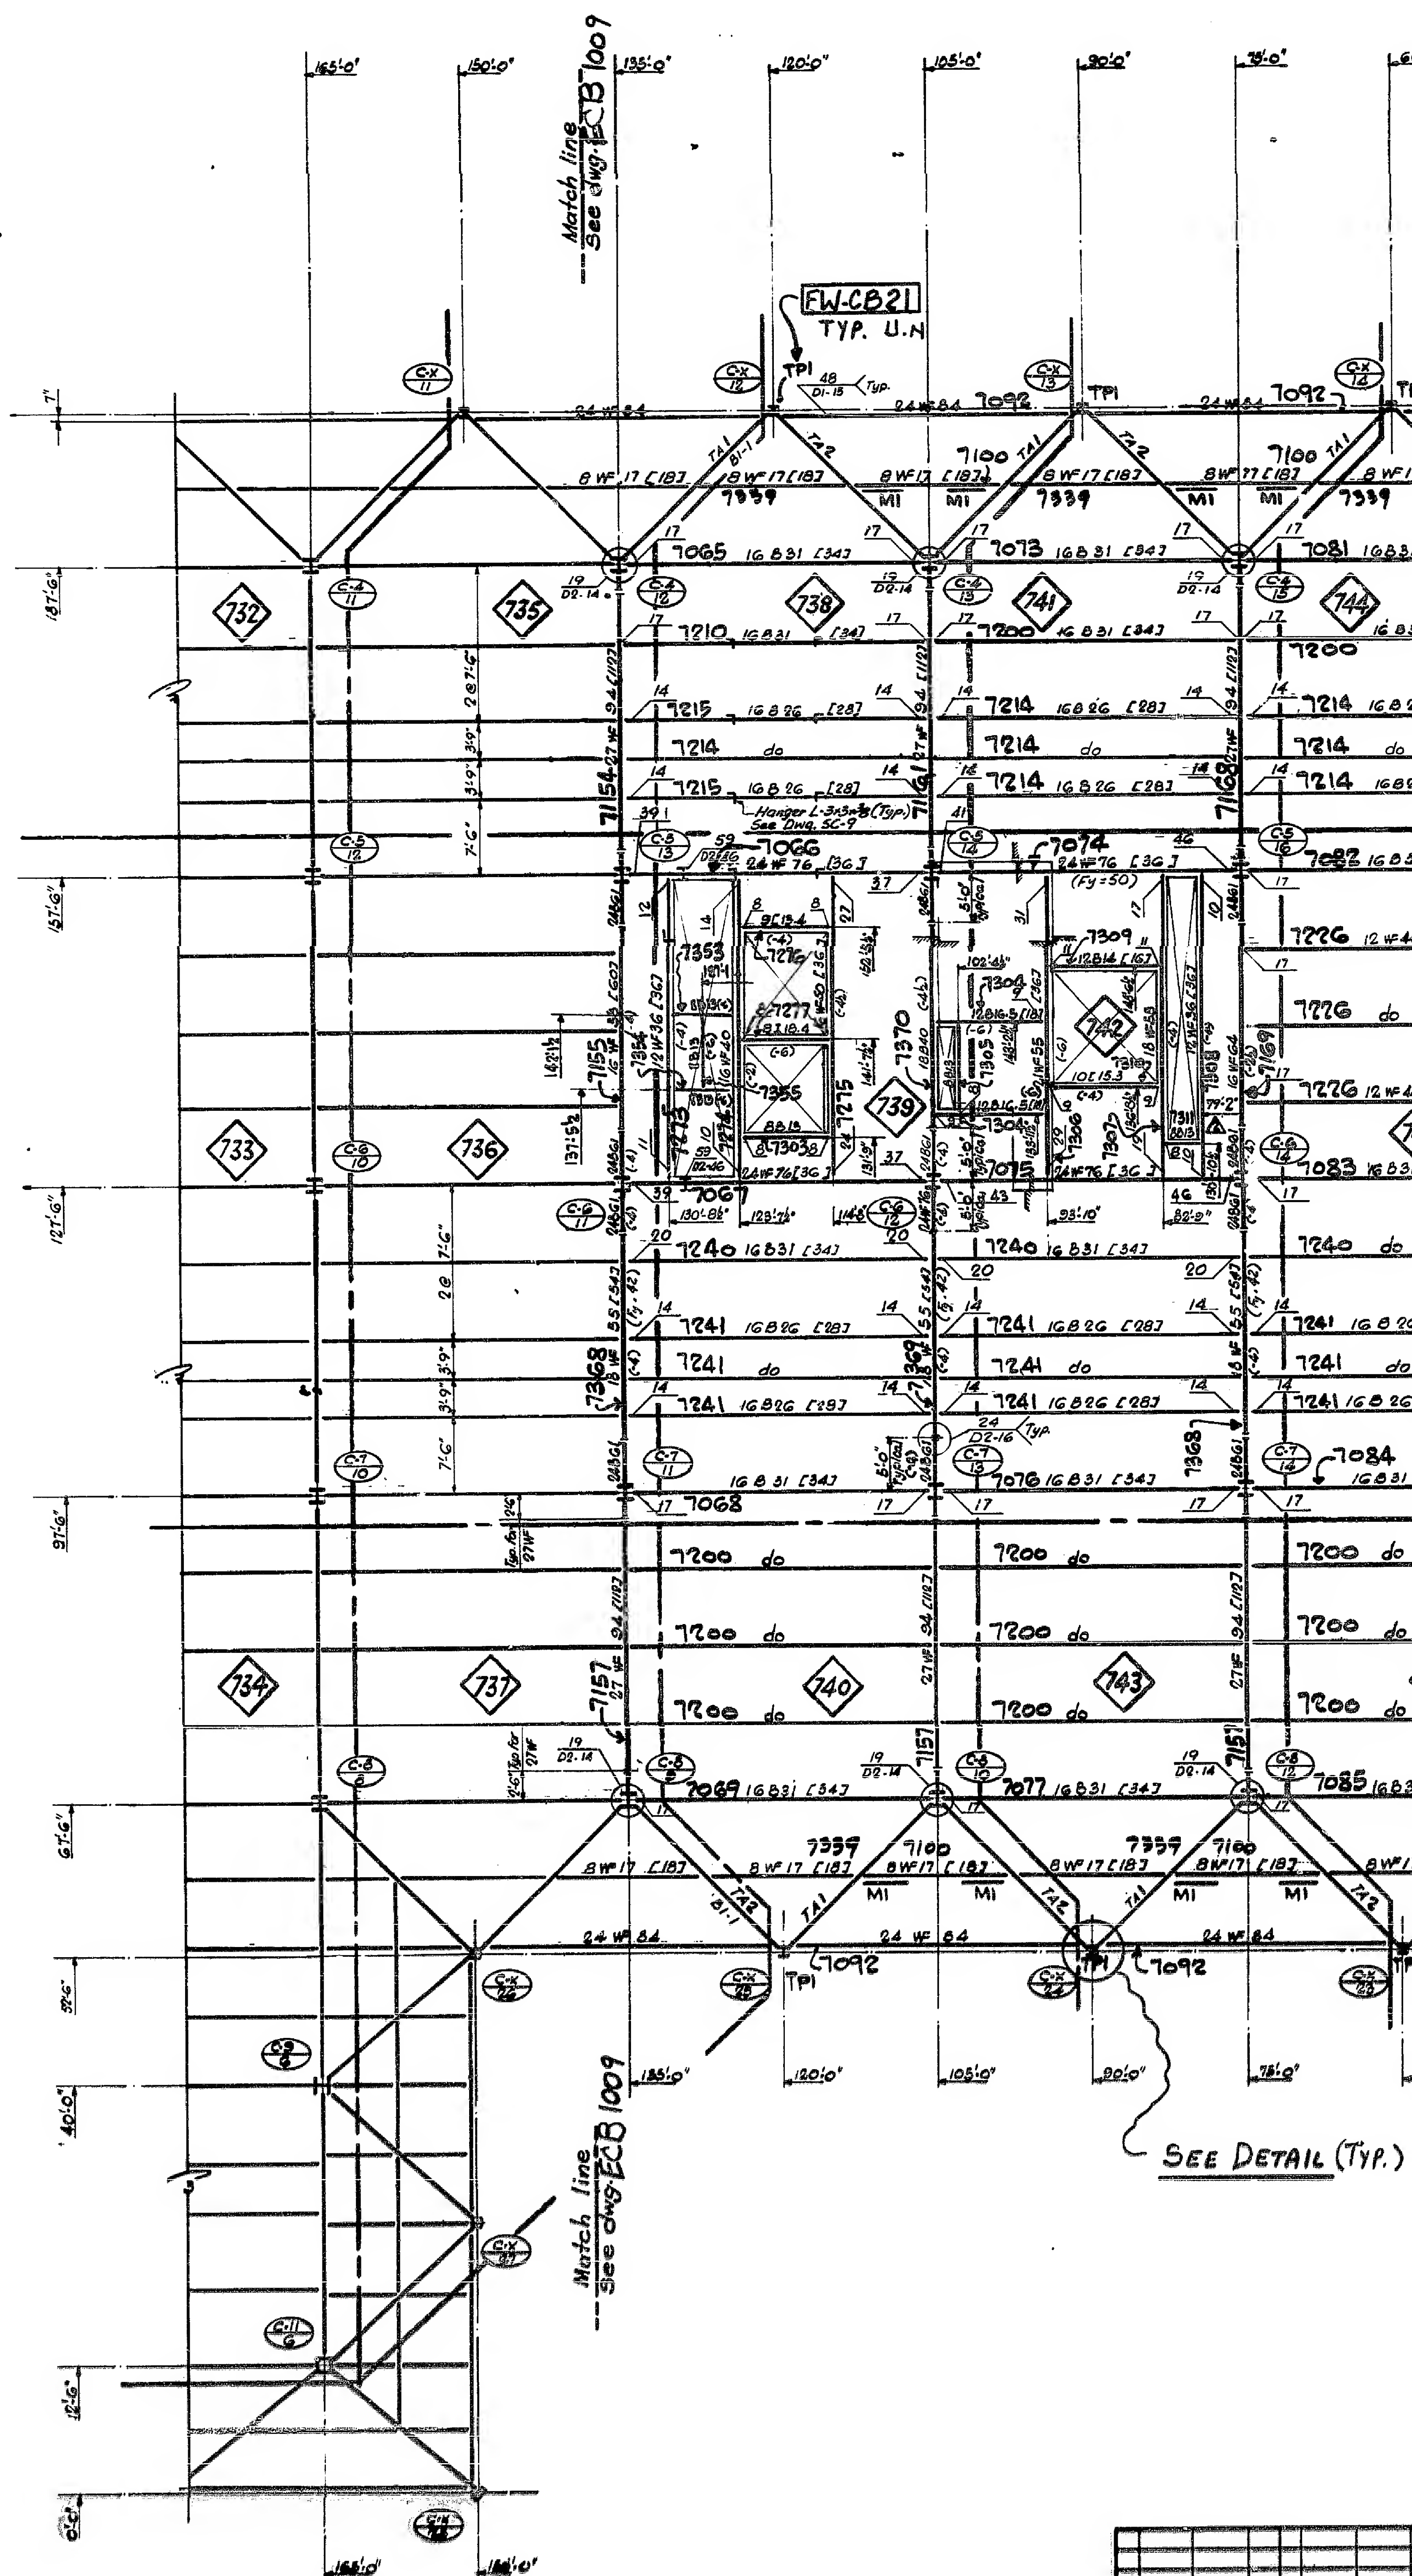[illegible]